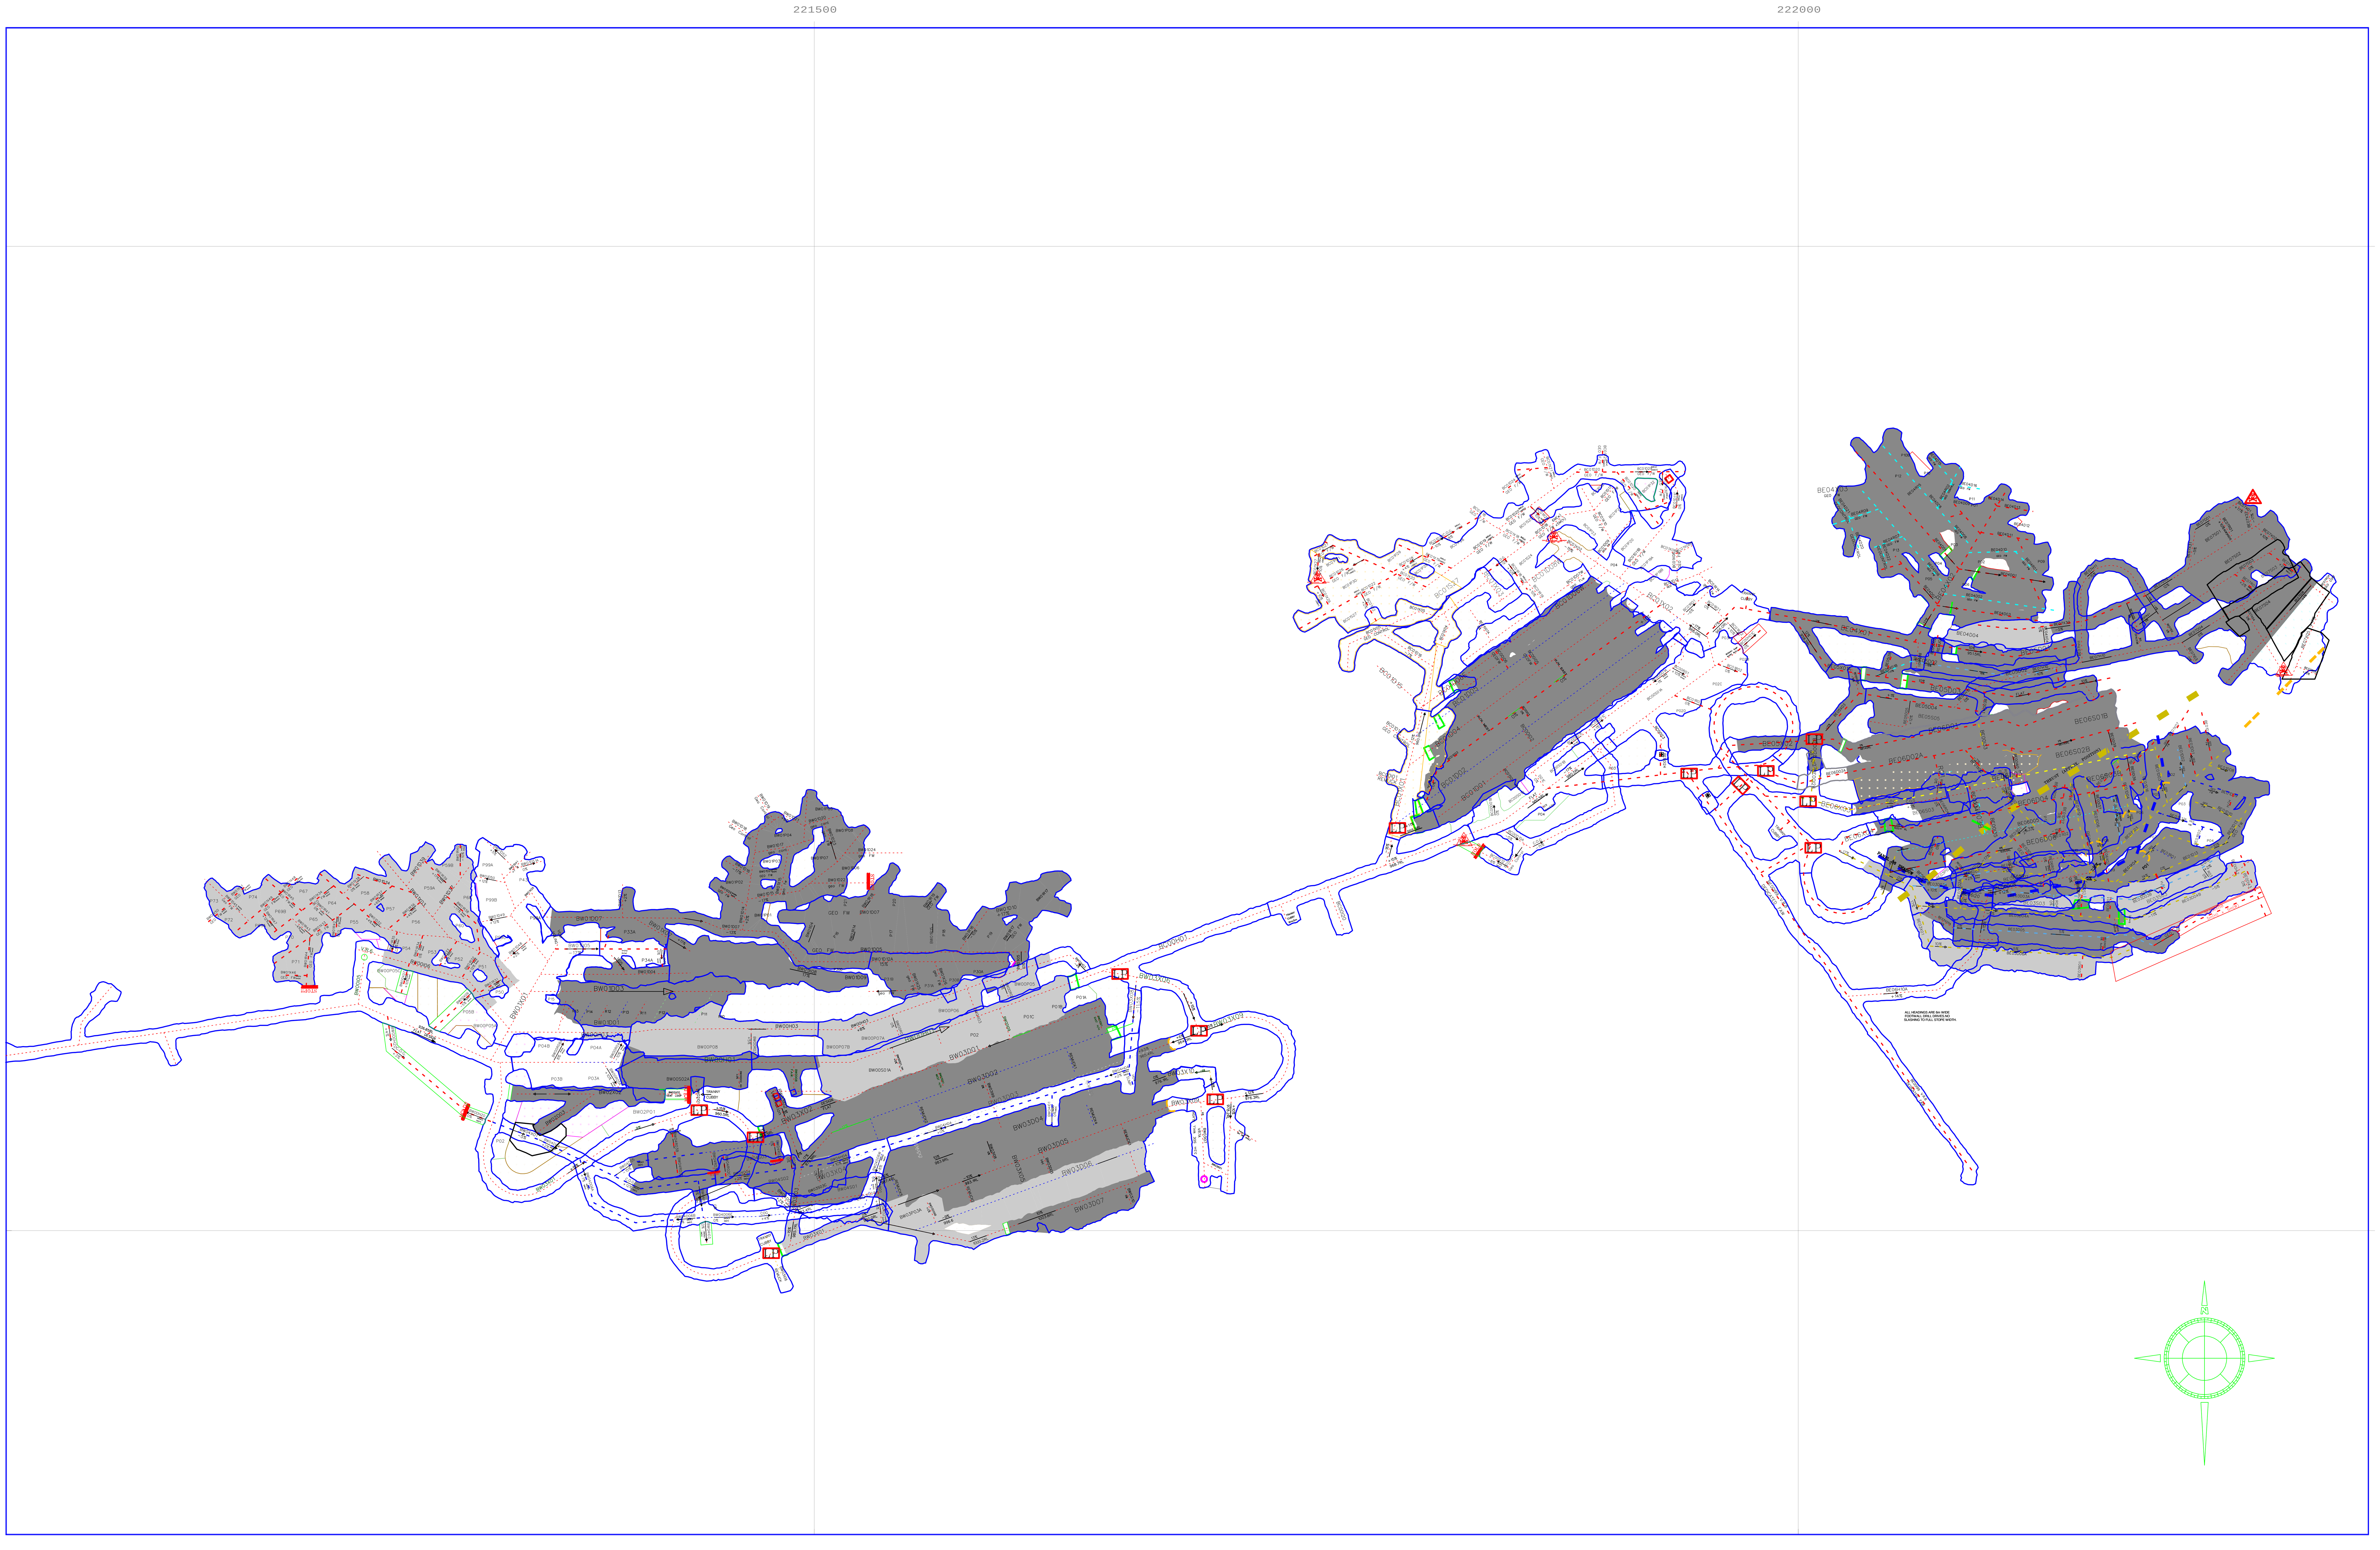

221500 222000

Layers Used:		Revisions/Comments:

Drawn - Planning Engineer :

Date : 22-Jan-2016

Copies to : DCENR

Checked - Mine Captain :

Checked - Geotechnical Engineer :

Checked - Senior Geologist / Area Geologist :

Checked - Technical Services Engineer :

Checked - Technical Services Manager :

Approved - Mine Manager :

The Lisheen Mine

MINING DEPARTMENT

MINING PLANS

BOG ZONE

Drawing No.:

Scale: 1:1500